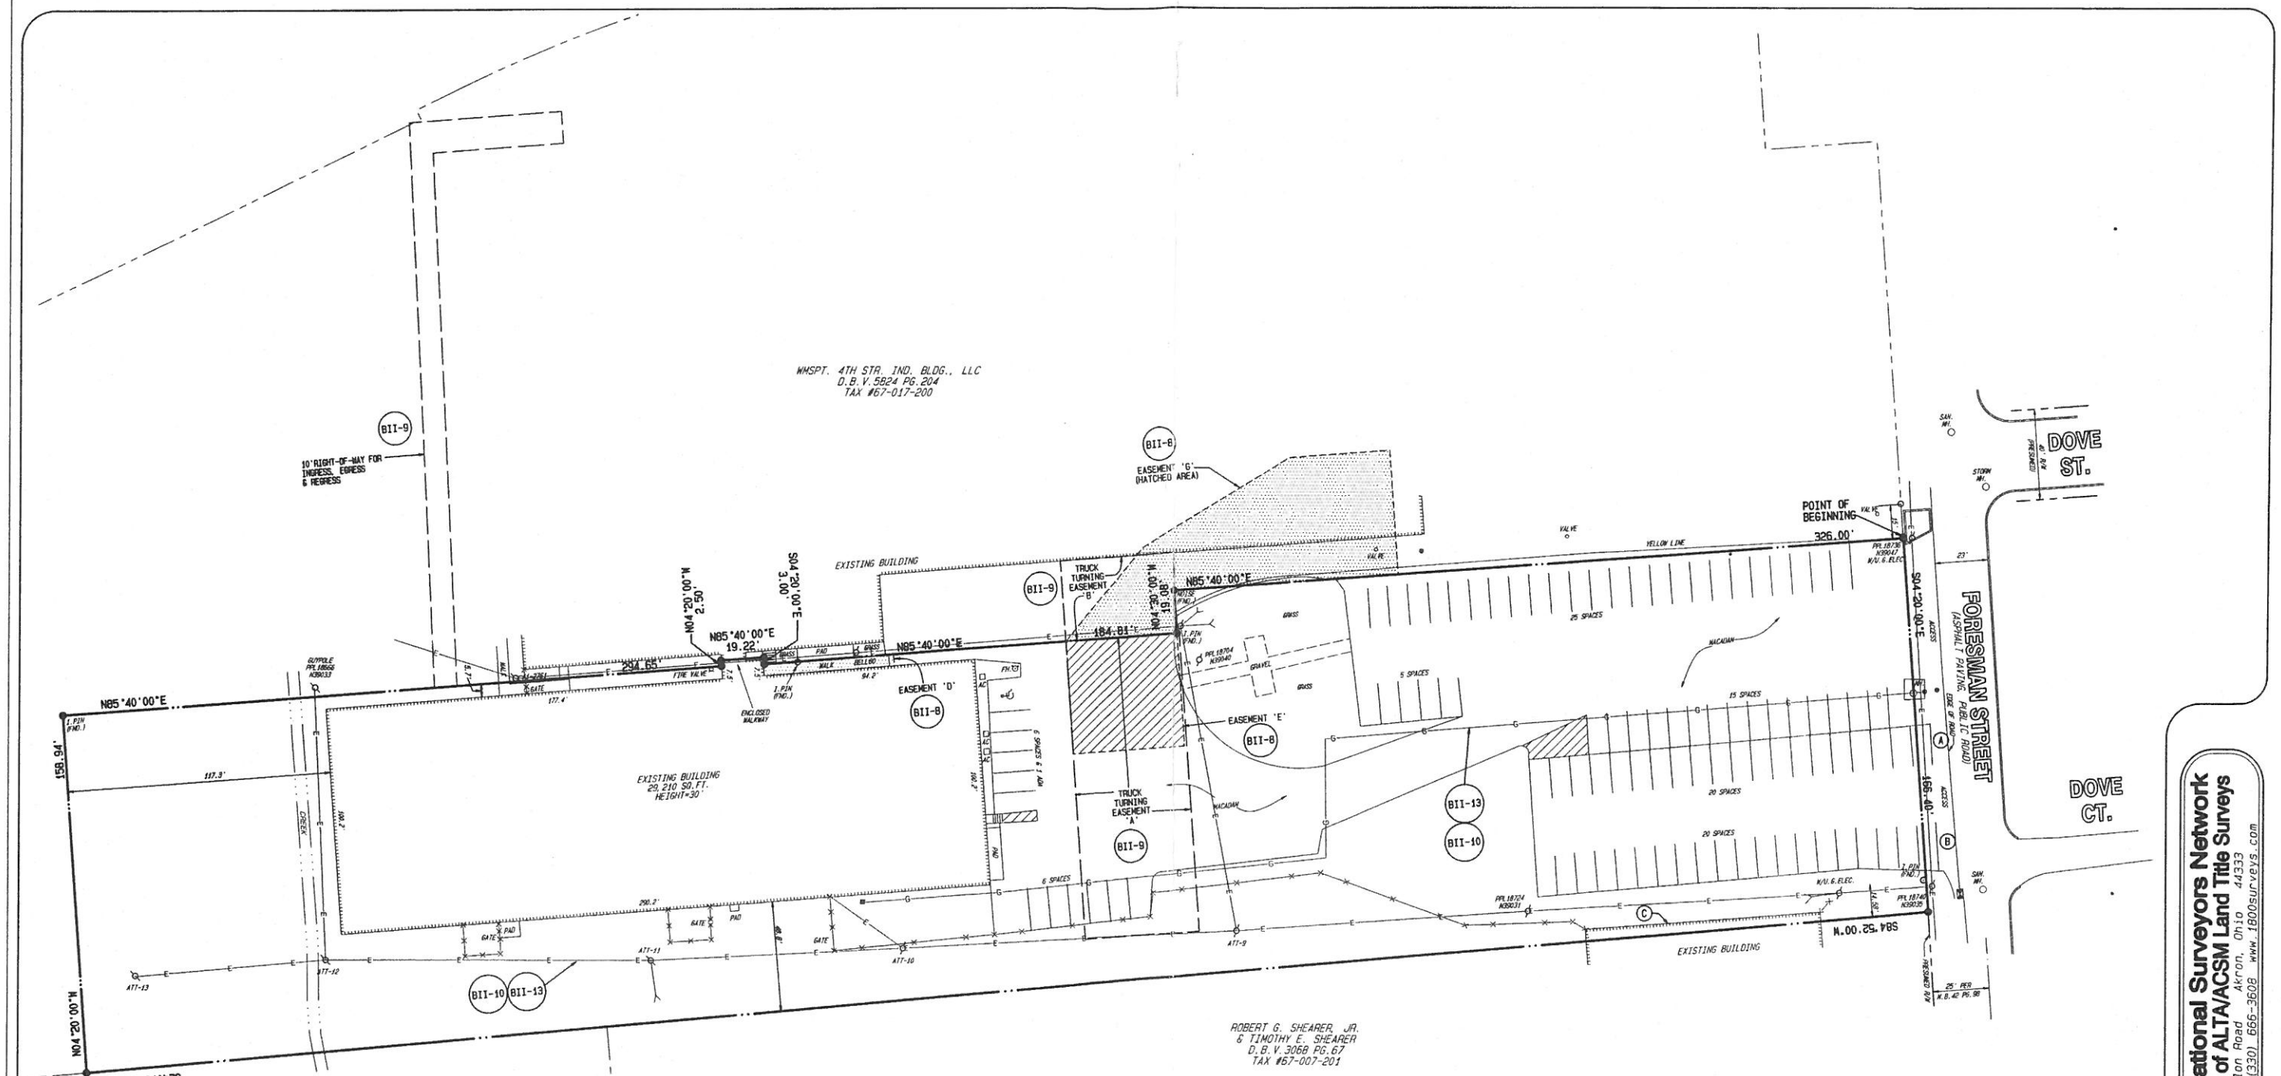

2005 ALTA/ACSM LAND TITLE SURVEY PLAT

B&C: 801 FORESMAN STREET

Owners: NEAL S. HOCHMAN & CAROLE D. HOCHMAN
D.B.V.1063 PG.179
TAX #67-17-201 (FROM LEGAL)

Site Address:
801 FORESMAN ROAD
WILLIAMSPORT, PA
CITY OF WILLIAMSPORT
LYCOMING COUNTY

Ludgate Engineering Corporation
ENGINEERS SURVEYORS PLANNERS
ENVIRONMENTAL SCIENTISTS
© 2010

LINCOLN CORPORATE CENTER
10 VANGUARD DRIVE, SUITE 90
READING, PA 19606
PHONE 610/404-7330
FAX 610/404-7371

DRAWN	COMP ENGINT	COMP B.DIST	PA ONE CALL DATE	COMPUTER FILE
PSR				P:\B600610\11.PRO
12-9-10				
SCALE	TAX MAP PARCEL		DRAWING NUMBER	
1"=30'	SEE ABOVE		D-B600610	

REV
REV
REV
REV
SLS 12-29-10
REV
SLS 12-21-10

© COPYRIGHT 2010 BY LUDGATE ENGINEERING CORPORATION
ALL RIGHTS RESERVED. NOTICE: ALL RIGHTS ARE RESERVED. THIS DRAWING IS PROTECTED BY THE LAW OF THE UNITED STATES OF AMERICA AND IS SUBJECT TO THE RESTRICTIONS OF THE LAW OF THE UNITED STATES OF AMERICA AND OTHER COUNTRIES OF THE WORLD. ALL RIGHTS RESERVED. LUDGATE ENGINEERING CORPORATION

COPYRIGHT 2010
by Bock & Clark, Corp.
This product style and format is protected by Copyright and all rights are reserved. The use of this style and format is strictly prohibited without the written consent and permission of Bock & Clark, Corp.

THOMAS BRYAN LUDGATE
PROFESSIONAL
LAND SURVEYOR

Sheet 2 of 2

Bock & Clark's National Surveyors Network
National Coordinators of ALTA/ACSM Land Title Surveys
537 North Cleveland-Massillon Road Akron, Ohio 44333
Phone: 1-800-Surveys, Fax: (330) 666-3608 www.1800surveys.com

BOCK & CLARK
1-800-SURVEYS